T0555 Inside Ord # 2395

92-017298

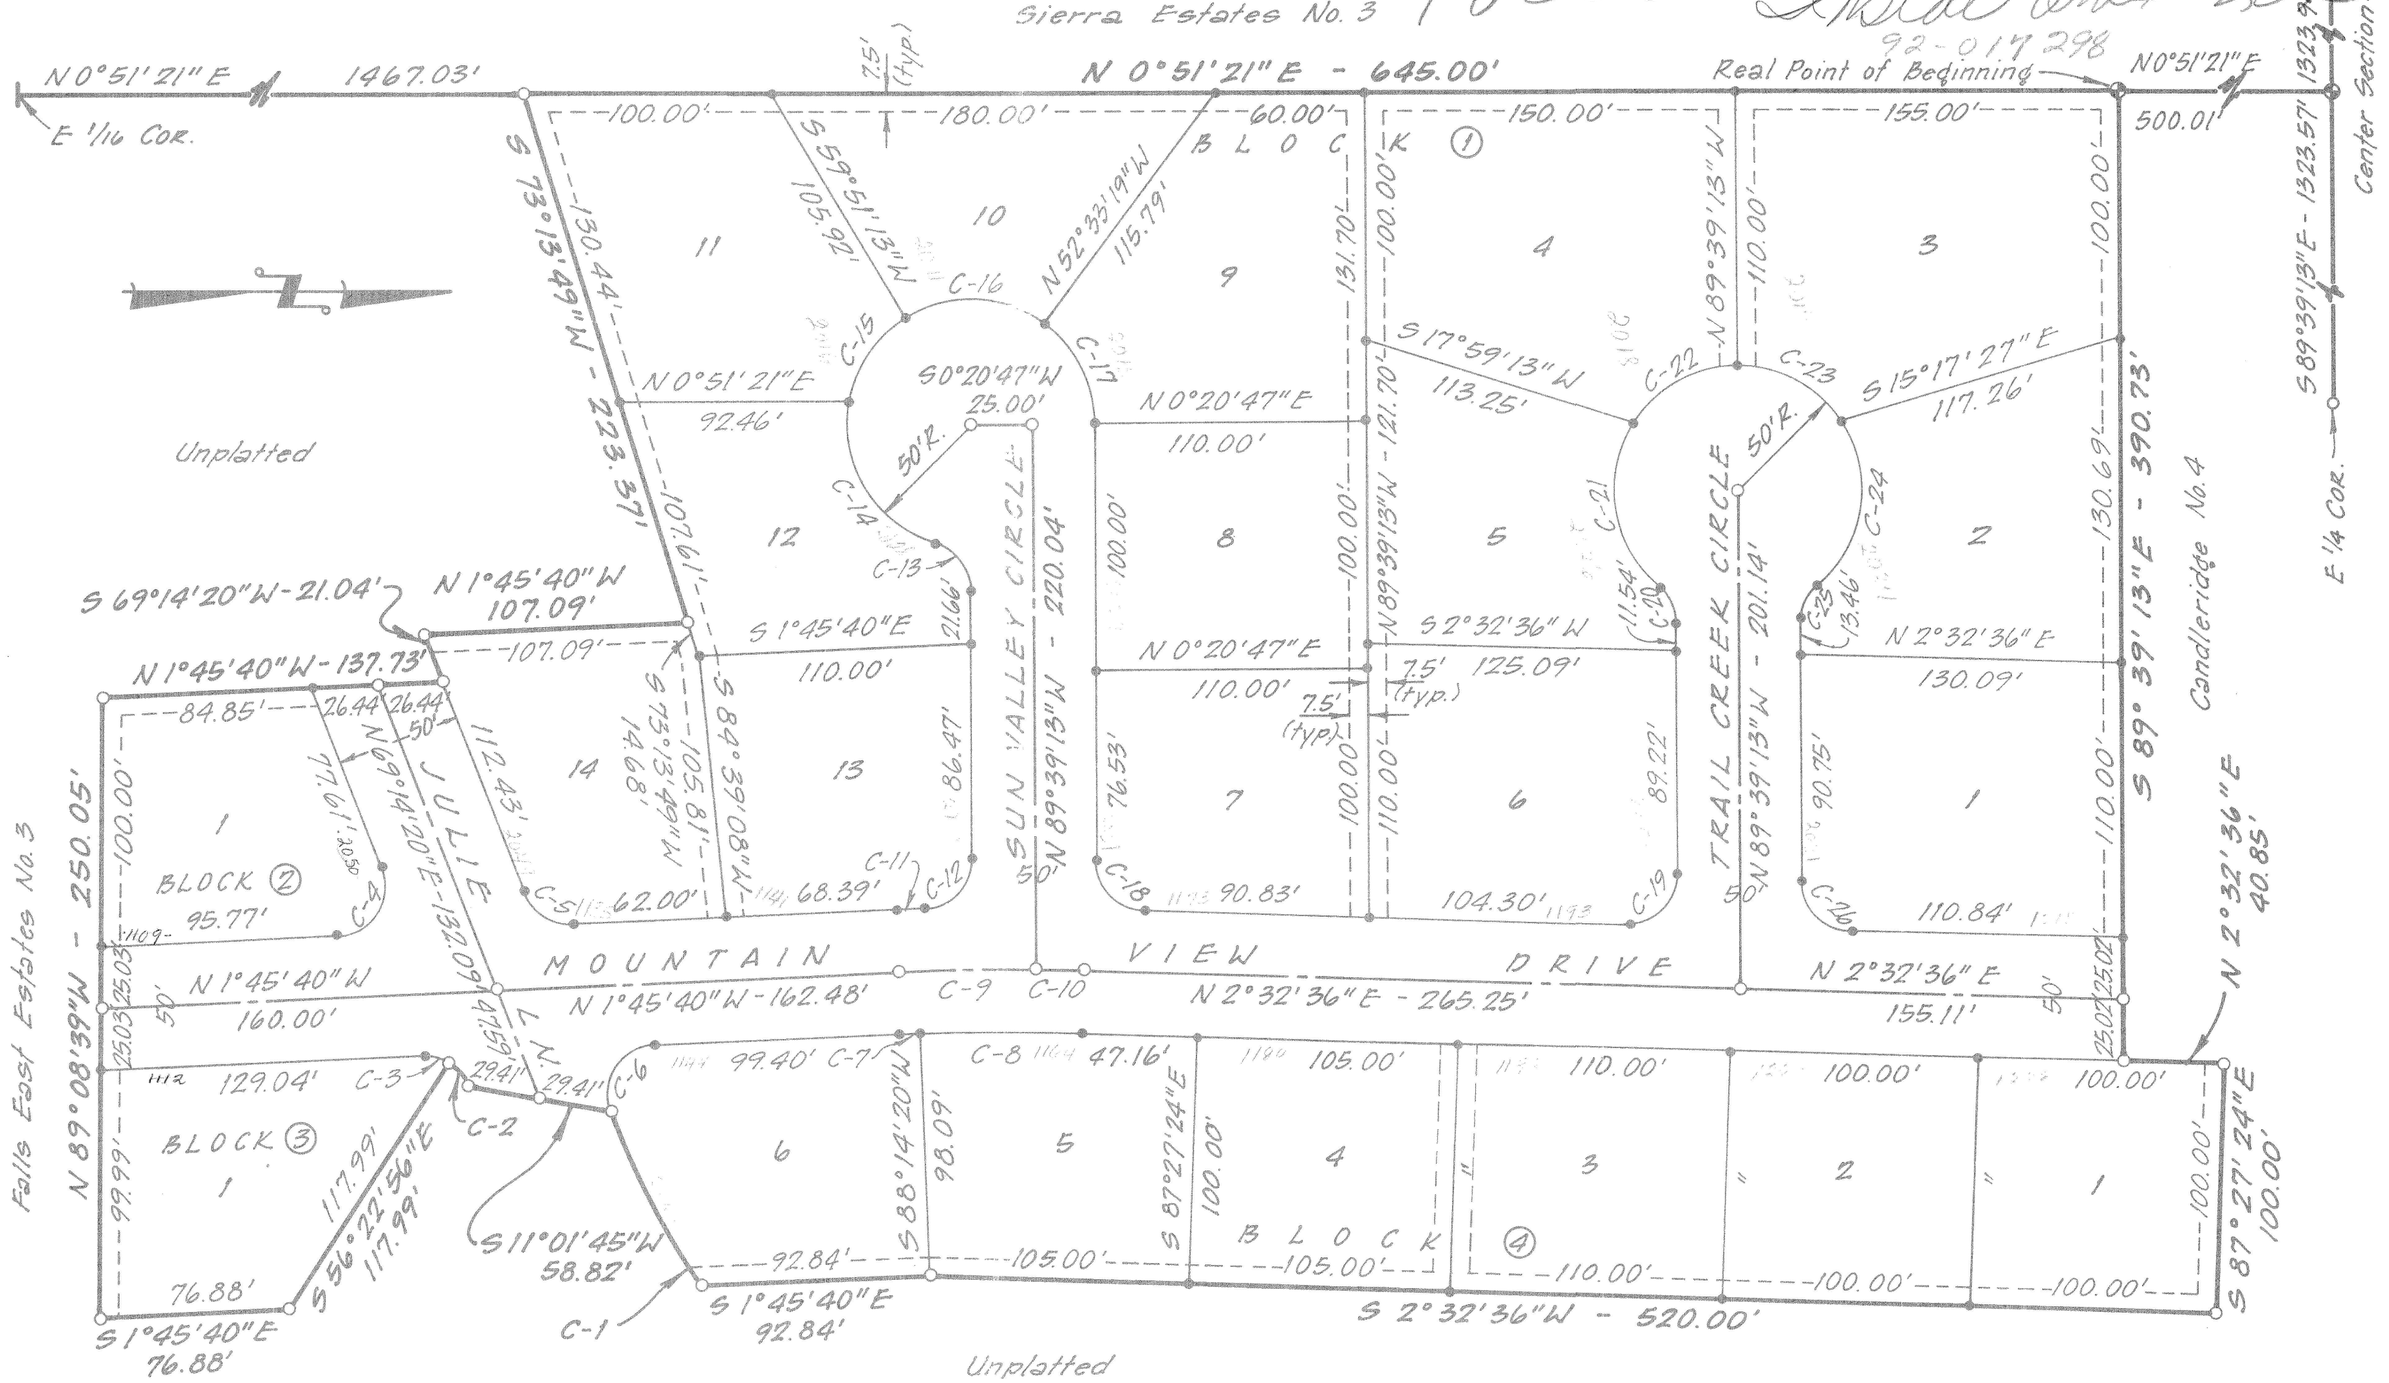

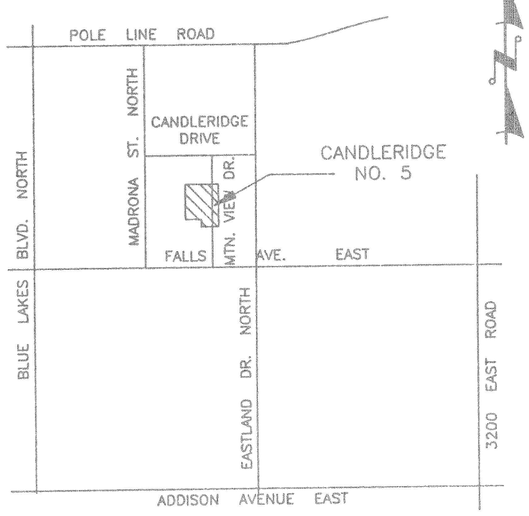

VICINITY MAP

N.T.S.

CURVE DATA

CURVE	R	DELTA	T	L	CH. L.	CH. BEARING
C-1	375.00'	12°06'03"	39.75'	79.20'	79.05'	S63°11'19"W
C-2	20.00'	35°38'12"	6.42'	12.44'	12.24'	S51°26'54"W
C-3	20.00'	35°21'57"	6.38'	12.35'	12.15'	S15°51'18"W
C-4	20.00'	109°00'00"	28.04'	38.05'	32.56'	S56°15'40"E
C-5	20.00'	71°00'00"	14.27'	24.78'	23.23'	S33°44'20"W
C-6	20.00'	109°00'00"	28.04'	38.05'	32.56'	N56°15'40"W
C-7	975.00'	00°28'13"	4.00'	8.00'	8.00'	N01°31'34"W
C-8	975.00'	03°50'04"	32.64'	65.25'	65.24'	N00°37'34"E
C-9	1000.00'	03°09'41"	27.60'	55.18'	55.17'	N00°10'50"W
C-10	1000.00'	01°08'35"	9.98'	19.95'	19.95'	S01°58'19"E
C-11	1025.00'	00°38'55"	5.80'	11.60'	11.60'	S01°26'13"E
C-12	20.00'	88°32'27"	19.50'	30.91'	27.92'	S45°22'59"E
C-13	20.00'	73°23'54"	14.91'	25.62'	23.90'	N53°38'50"E
C-14	50.00'	84°02'36"	45.05'	73.34'	66.94'	N58°58'11"E
C-15	50.00'	47°41'55"	22.10'	41.62'	40.43'	S55°09'34"E
C-16	50.00'	68°45'18"	34.21'	60.00'	56.46'	S03°04'02"W
C-17	50.00'	52°54'06"	24.88'	46.17'	44.54'	S63°53'44"W
C-18	20.00'	87°48'11"	19.25'	30.65'	27.74'	S46°26'42"W
C-19	20.00'	92°11'49"	20.78'	32.18'	28.82'	S42°33'18"E
C-20	20.00'	49°59'41"	9.33'	17.45'	16.90'	N65°20'56"E
C-21	50.00'	82°41'56"	44.00'	72.17'	66.07'	N81°42'04"E
C-22	50.00'	57°17'45"	27.32'	50.00'	47.94'	S28°18'05"E
C-23	50.00'	57°17'45"	27.32'	50.00'	47.94'	S28°59'39"W
C-24	50.00'	82°41'56"	44.00'	72.17'	66.07'	N81°00'30"W
C-25	20.00'	49°59'41"	9.33'	17.45'	16.90'	N64°39'22"W
C-26	20.00'	87°48'11"	19.25'	30.65'	27.74'	S46°26'42"W

2-6-92

LEGEND

- Boundary Line
- Brass Cap
- 5/8" x 30" Rebar
- 1/2" x 24" Rebar
- Public Utilities, Irrigation & Drainage Easement

NOTE:
There is hereby reserved along all lot frontages adjacent to streets, a 5' wide easement for public utilities. Easement shown (typ.) is at 7.5' unless otherwise dimensioned.

CANDLERIDGE NO. 5

A SUBDIVISION IN
A PORTION OF E 1/2 SE 1/4, SECTION 3,
T. 10 S., R. 17 E., B.M.
TWIN FALLS, TWIN FALLS COUNTY, IDAHO
1992

50 25 0 50 100 150
SCALE IN FEET

DALE L. RIEDESEL P.E./L.S.
Suite 105, 488 Blue Lakes Blvd. N.
Twin Falls, Idaho 83301

SHEET 1 OF 2