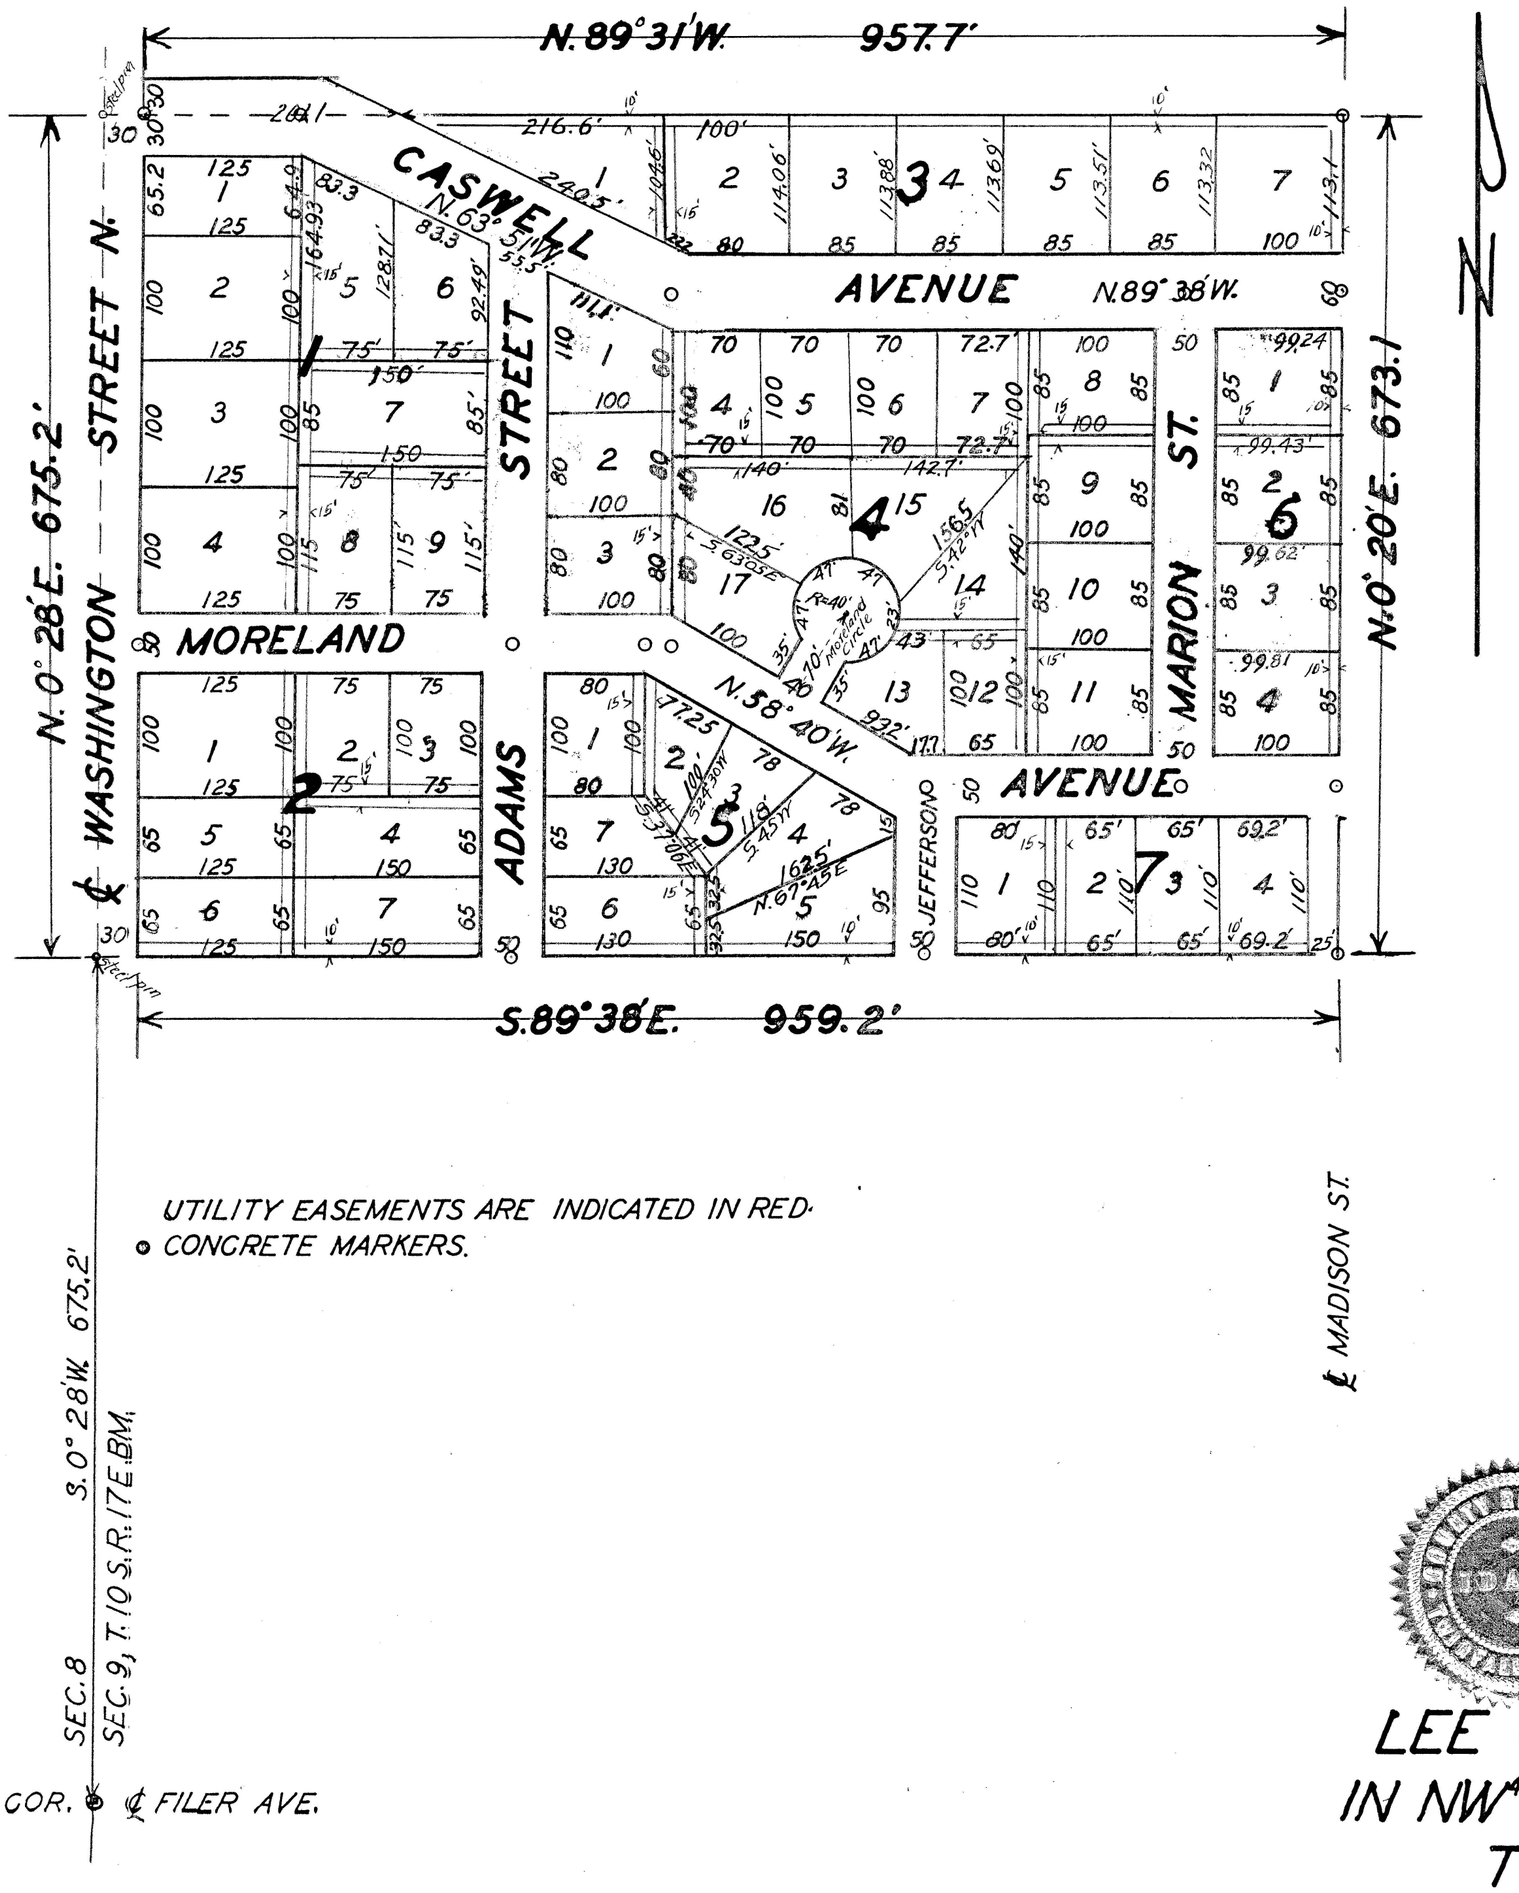

DEDICATION

This is to certify that the undersigned are owners in fee simple of the property hereinafter described; that the correct description of the land included in this plat is as follows: a part of the NW¼ SW¼ NW¼, Sec. 9, T.10 S., R.17 E., B.M.

, in Twin Falls County, Idaho.

That it is the intention of the undersigned to and they do hereby include said land in this plat; that the undersigned, , do by these presents grant, bargain, sell, convey, confirm and dedicate to the public, for public use forever, all thoroughfares, streets, alleys and parks as shown on this plat.

Leonard E. Greek — Lee Carney — Norma W. Carney
Martha M. Greek
C. Hansing — Stella Hansing
Wallace E. Owens — Bessie B. Owens
Jim Carney — Norma Carney
W. K. Pedersen — Esther Pedersen

ACKNOWLEDGMENT

STATE OF IDAHO, County of Twin Falls. } ss.

On this 25 day of August, 1955, before me, the undersigned, a Notary Public in and for said State, personally appeared Lee Carney, Donna M. Carney and Leonard E. Greek, Martha M. Greek, A. Hansing, Stella Hansing, Wallace E. Owens, Bessie B. Owens, Jim Carney, Norma Carney, W. K. Pedersen, Esther Pedersen

known to me to be the persons whose names are subscribed to the foregoing dedication, and acknowledged to me that they executed the same.

IN WITNESS WHEREOF, I have hereunto set my hand and affixed my official seal the day and year in this certificate first above written.

R. L. Quist
Notary Public

SURVEYOR'S CERTIFICATE

This is to certify that I, Alex B. Wilson a duly qualified surveyor has caused to be made the survey of the land platted hereon and JOHN E. HAYES, a duly qualified surveyor has surveyed the land described in this plat, namely, a part of the NW¼, SW¼, NW¼, Sec 9, T.10 S., R.17 E., BM

and designated herein as "Lee Carney Subdivision"

and that this plat is a true and correct representation of said survey as made and staked by me on said land. All block corners are marked by ½" metal pipes and all lot corners are marked by metal rods.

John E. Hayes
Alex B. Wilson

ACKNOWLEDGMENT

STATE OF IDAHO, County of Twin Falls. } ss.

On this 25 day of August, 1955, before me, the undersigned, a Notary Public, in and for said state, personally appeared and JOHN E. HAYES, known to me to be the persons whose names are subscribed to the foregoing surveyor's certificate, and acknowledged to me that they executed the same.

IN WITNESS WHEREOF, I have hereunto set my hand and affixed my official seal, the day and year in this certificate first above written.

R. L. Quist
Notary Public.

CITY'S ACCEPTANCE

The foregoing plat was duly accepted and approved by the Board of Commissioners of the City of Twin Falls, Idaho, on the 29th day of August, 1955

(SEAL)

Attest:

Constance J. Geiser — City Clerk
A. F. Wilson — Chairman

CITY ENGINEER'S APPROVAL

The undersigned hereby certifies that the property described in this plat lies within one mile of the City of Twin Falls, Idaho, and that this plat has been examined by the undersigned, and ~~is in all respects approved~~ meets the requirements of the city.

Dated this 7th day of Sept, 1955

Constance J. Geiser — City Clerk
Norman S. Crosby — City Engineer

COUNTY SURVEYOR'S CERTIFICATE

This is to certify that the undersigned has checked the foregoing plat and computations for making the same and has determined that they comply with the laws of the State of Idaho relating thereto.

Dated this 9th day of Sept, 1955

John E. Hayes
County Surveyor

COUNTY COMMISSIONERS' ACCEPTANCE

The foregoing plat was duly accepted and approved by the Board of Commissioners of the County of Twin Falls, Idaho, on the 9th day of September, 1955

(SEAL)

Attest:

J. W. Stevens — Clerk
S. W. Hawkins — Chairman

COUNTY RECORDER'S CERTIFICATE

448419

This is to certify that the foregoing plat was filed for record in the office of the Recorder of Twin Falls County, Idaho, this 9th day of September, 1955 at 11:30 a. M., at the request of City of Twin Falls and duly recorded in Plat Book No. 7, at page 26.

J. W. Stevens
Ex-Officio Recorder

Deputy

Twin Falls County, Idaho
Recorded for:
TWIN FALLS, CITY OF
09:00:00 am Sep.01,1955
0000 – 448419

LEE CARNEY SUBDIVISION
IN NW¼ SW¼ NW¼, SEC. 9 T.10 S., R.17 E. BM.
TWIN FALLS, IDAHO.

1" = 100'