PARADISE ESTATES

LOCATED IN
LOT 19 ORCHALARA SUBDIVISION
IN
NE4, SECTION 8,
TOWNSHIP 10 SOUTH, RANGE 17 EAST,
TWIN FALLS COUNTY, IDAHO
1994

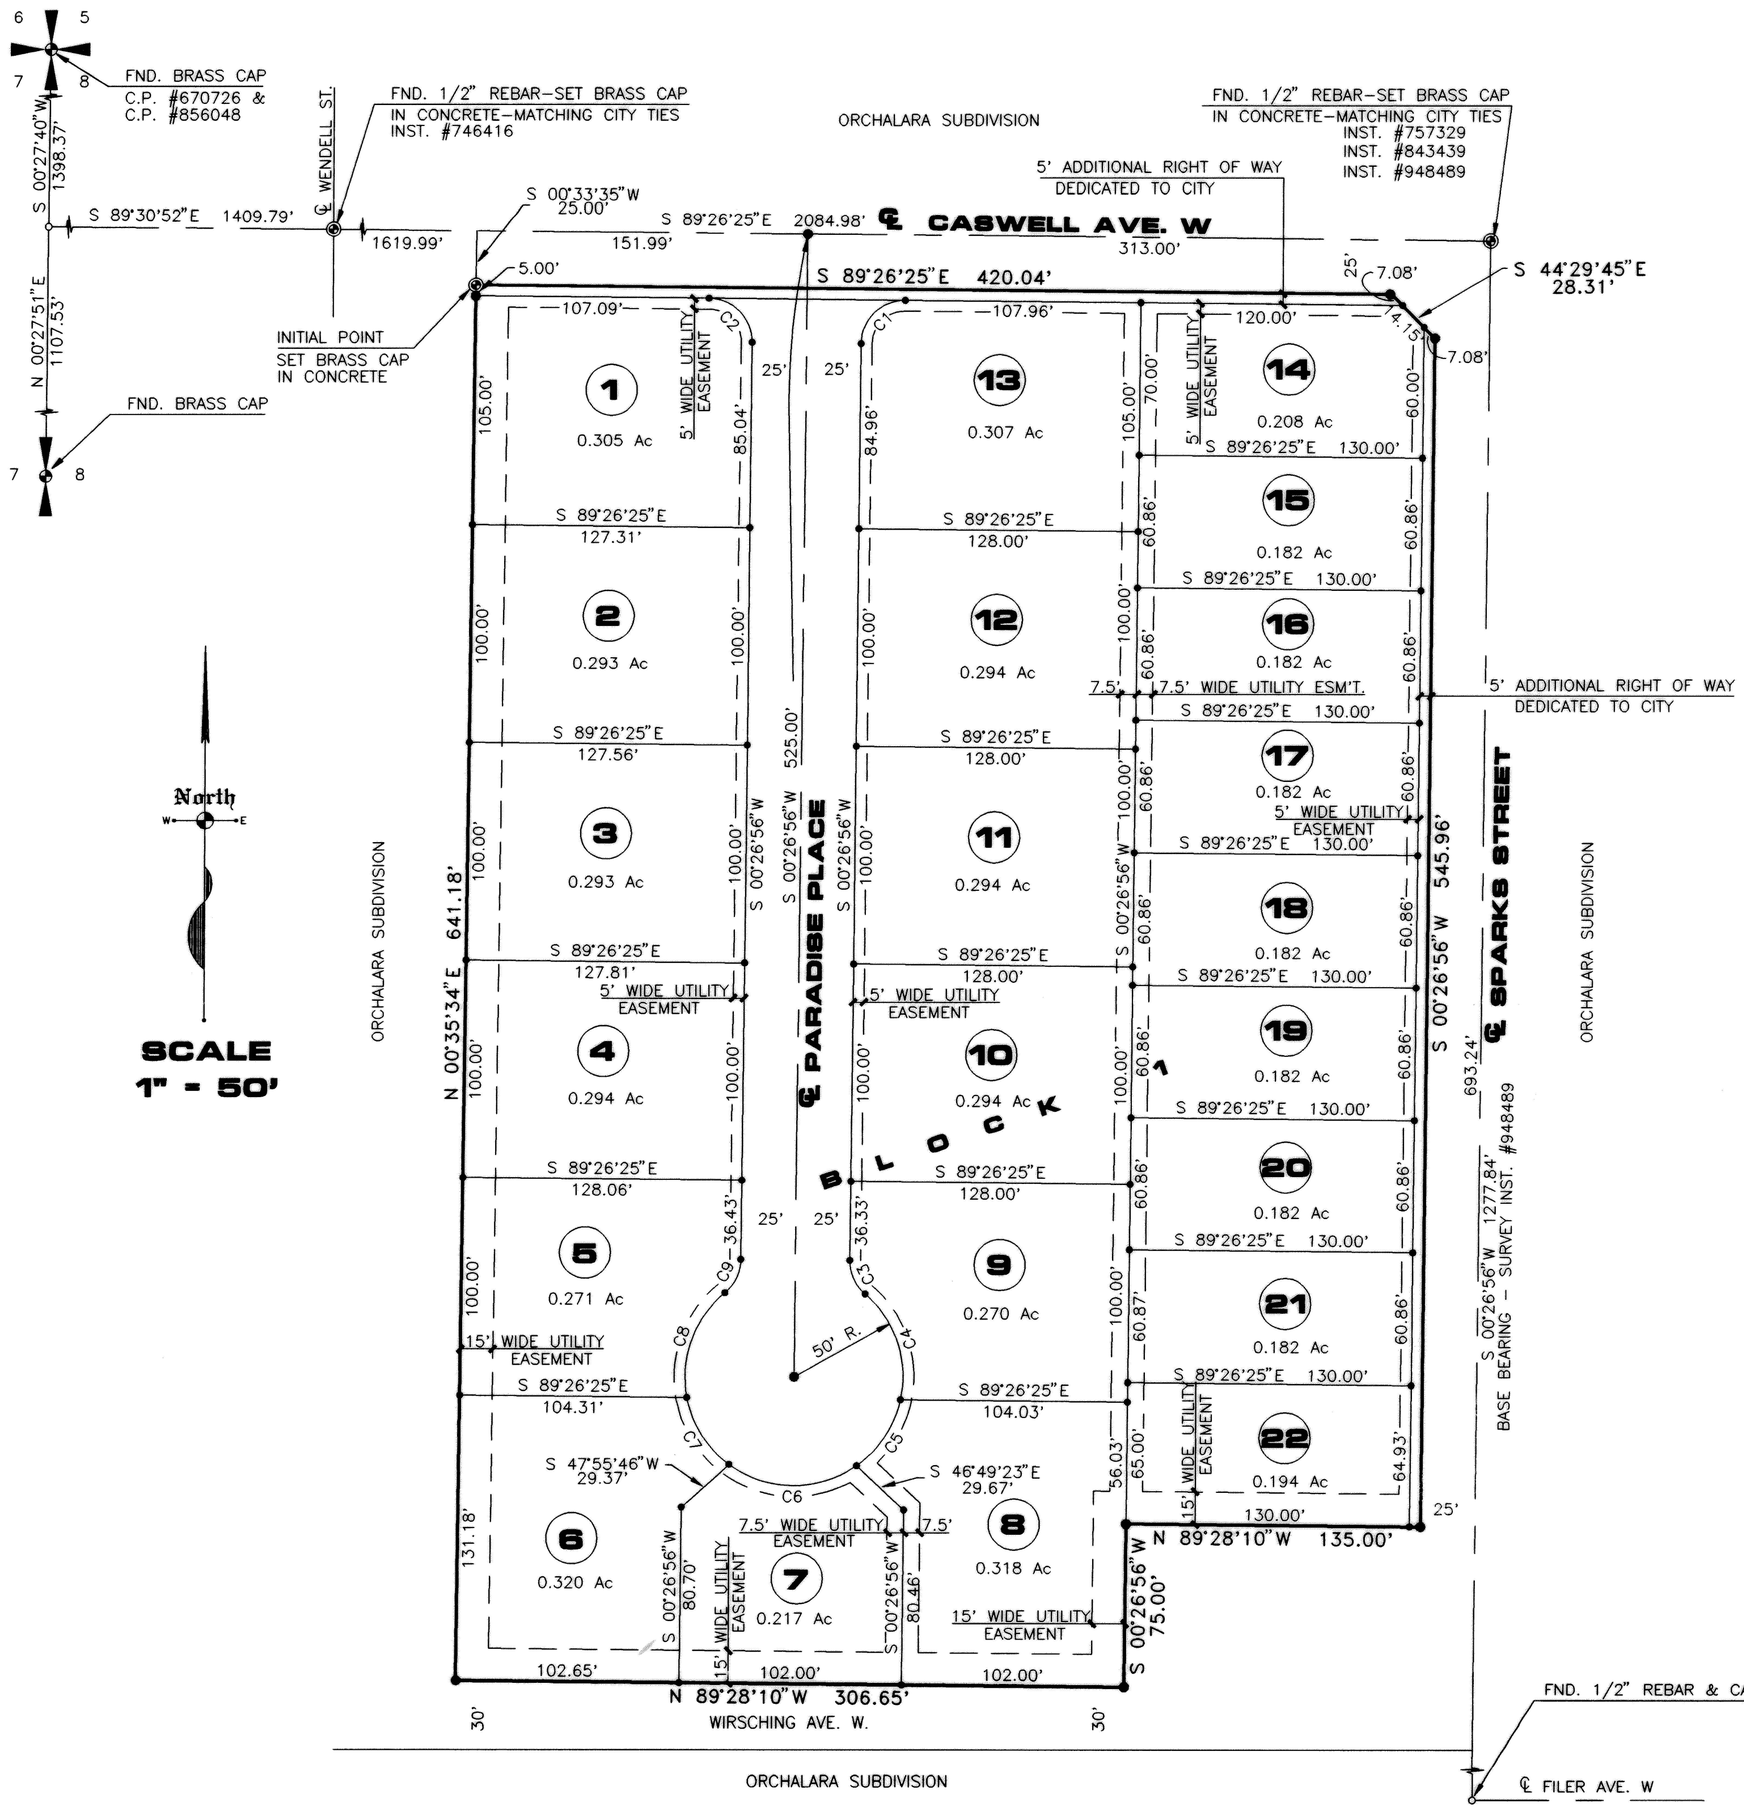

L E G E N D

SUBDIVISION BOUNDARY LINE	
LOT LINE	
ROADWAY CENTER LINE	
EASEMENT LINE	
SET 5/8"x30" REBAR & CAP	●
SET 1/2"x24" REBAR & CAP	•
FOUND 1/2" REBAR & CAP	○
FOUND BRASS CAP	◐

C U R V E D A T A

CURVE	DELTA	RADIUS	ARC	CHORD	TANGENT	CHORD BRG
1	90°06'39"	20.00	31.45	28.31	20.04	S 45°30'15"W
2	89°53'21"	20.00	31.38	28.26	19.96	N 44°29'45"W
3	49°59'41"	20.00	17.45	16.90	9.33	S 24°32'55"E
4	61°38'33"	50.00	53.79	51.24	29.83	N 18°43'29"W
5	42°37'02"	50.00	37.19	36.34	19.50	N 33°24'19"E
6	71°40'43"	50.00	62.55	58.55	36.11	S 89°26'48"E
7	42°37'49"	50.00	37.20	36.35	19.51	S 32°17'32"E
8	61°25'15"	50.00	53.60	51.07	29.70	S 19°43'59"W
9	49°59'41"	20.00	17.45	16.90	9.33	N 25°26'47"E

NOTE:
SEE SURVEY INST. #948489 FOR BREAKDOWN OF BLOCK.

VICINITY SKETCH

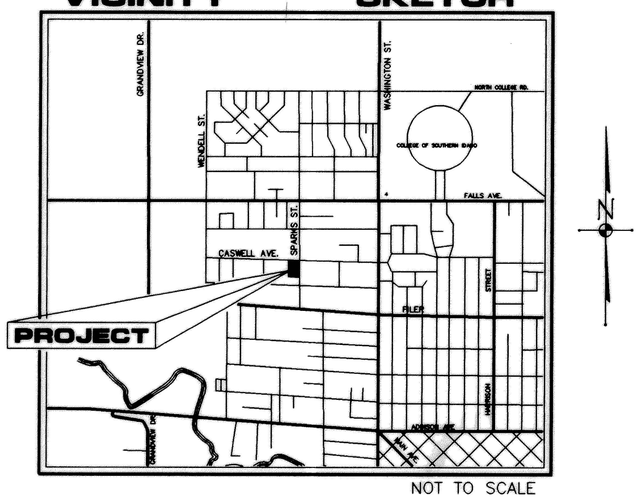

NOT TO SCALE

Twin Falls County, Idaho
Recorded For:
E H M ENG
08:52:00 am Oct.05,1994
1994 – 017459

EHM Engineers, Inc.
ENGINEERS/SURVEYORS/PLANNERS

SHEET 1 OF 3
38693P1A