STONG SUBD Book 6 Page 21

STONG SUBDIVISION

NORTH PART OF THE WEST-HALF LOT 14
HOLOHAN ADDITION – TWIN FALLS, IDAHO
PART OF THE SW ¼ SE ¼ SEC. 8, T. 10S., R.17E.B.M.

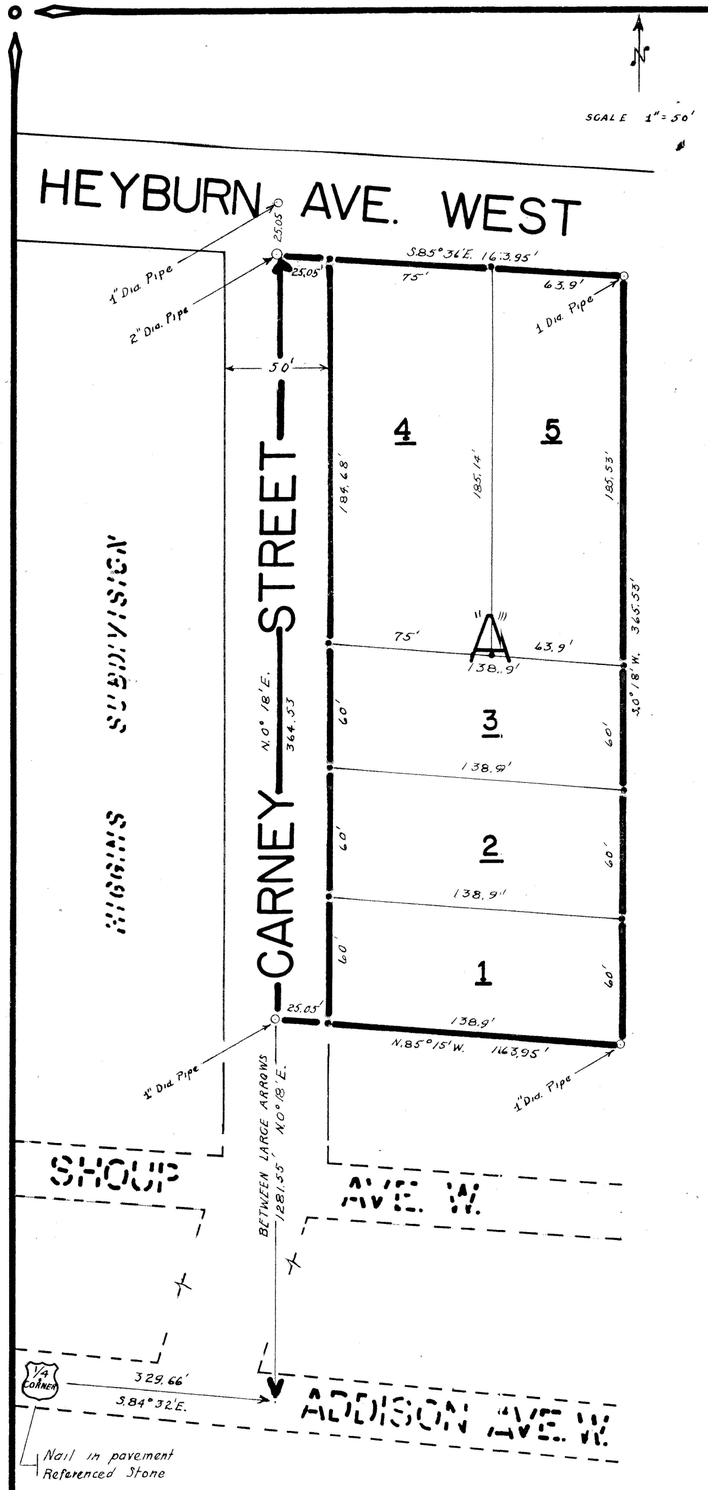

STAKE LEGEND
- ½" dia. x 2'-0" Steel Rod
- 1" dia. x 2'-6" Pipe
- 2" dia. x 3'-0" Pipe

DEDICATION

This is to certify that the undersigned are owners in fee simple of the property hereinafter described; that the correct description of the land included in this plat is as follows: That part of Lot Fourteen (14) of the Holohan Addition to Twin Falls, Idaho - according to the official plat on file in Twin Falls County, Idaho - to wit: Commencing at a point being the Northwest Corner of Lot 14, Holohan Addition to Twin Falls, Idaho; thence running easterly along the north boundary line of said Lot 14 a distance of 163.95 feet bearing S. 85° 36' E.; thence running in a southerly direction 365.53 feet bearing S. 0° 18' W.; thence running in a westerly direction 163.95 feet bearing N. 85° 15' W. [This line is 265.77 feet North of and parallel to the South Boundary Line of said Lot 14.]; thence running in a northerly direction 364.53 feet bearing N. 0° 18' E. to the point of beginning; that it is the intention of the undersigned to and they do hereby include said land in this plat; that the undersigned, and each of them, do by these presents grant, bargain, sell, convey, confirm and dedicate to the public, for public use forever, all thoroughfares, streets, alleys and parks as shown on this plat.

D. T. Stong — George Harold Parkin
Susie Stone Stong — and Caroline E. H. Parkin

ACKNOWLEDGMENT

STATE OF IDAHO, } S.S.
County of Twin Falls. }

On this 20 day of APRIL, 1950, before me, the undersigned, a Notary Public in and for said State, personally appeared D. T. STONG and SUSIE STONE STONG, husband and wife, and GEORGE HAROLD PARKIN and CAROLINE E. H. PARKIN, husband and wife, known to me to be the persons whose names are subscribed to the foregoing dedication, and acknowledged to me they executed the same.

IN WITNESS WHEREOF, I have hereunto set my hand and affixed my official seal the day and year in this certificate first above written.

Notary Public.

SURVEYOR'S CERTIFICATE

This is to certify that I, F. Meyer, a duly qualified surveyor, surveyed the land described in this plat, namely, the North Part of the West-Half Lot 14 Holohan Addition, Twin Falls, Idaho. Commencing at a point being the Northwest Corner of said Lot 14; thence running easterly along the north boundary line of said Lot 14 a distance of 163.95 feet bearing S.85°36'E.; thence running in a southerly direction 365.53 feet bearing S.0°18'W.; thence running in a westerly direction 163.95 feet bearing N.85°15'W. [This line is 265.77 feet North of and parallel to the South Boundary Line of said Lot 14.]; thence running in a northerly direction 364.53 feet bearing N.0°18'E. to the point of beginning and designated here in as the "STONG SUBDIVISION" and that this plat is a true and correct representation of said survey as made and staked by me on said land.

Initial point of this survey being a 2 inch diameter pipe 3 feet long at the Northwest Corner of said Lot 14; which is 329.66 feet bearing S. 84° 32' E. and 1281.55 feet bearing N. 0° 18' E. from the Quarter (¼) Corner common to Sections 8 and 17, T. 10S., R.17E.B.M.

F. Meyer

ACKNOWLEDGMENT

STATE OF IDAHO, } S.S.
County of Twin Falls. }

On this 20 day of APRIL, 1950, before me, the undersigned, a Notary Public in and for said State, personally appeared F. Meyer, known to me to be the person whose name is subscribed to the foregoing surveyor's certificate, and acknowledged to me that he executed the same.

IN WITNESS WHEREOF, I have hereunto set my hand and affixed my official seal the day and year in this certificate first above written.

Notary Public.

COUNTY SURVEYOR'S CERTIFICATE

This is to certify that the undersigned has checked the foregoing plat and computations for making the same and has determined that they comply with the laws of the State of Idaho relating thereto.

Dated this 26 day of April, 1950.

Floyd Foss Meyer
County Surveyor

COUNTY RECORDER'S CERTIFICATE

This is to certify that the foregoing plat was filed for record in the office of the Recorder of Twin Falls County, Idaho, this 26 day of April, 1950, at 4:01 P.M., at the request of City Clerk and duly recorded in Plat Book No. 6, at page 21.

Ex-officio Recorder #398836

Deputy

CITY ENGINEER'S APPROVAL

The undersigned hereby certifies that the property described in this plat lies within one mile of the City of Twin Falls, Idaho, and that this plat has been examined by the undersigned, and is in all respects approved.

Dated this 22nd day of April, 1950.

City Clerk — J. S. Diffendaffer, City Engineer

CITY'S ACCEPTANCE

The foregoing plat was duly accepted and approved by the Board of Commissioners of the City of Twin Falls, Idaho, on the 24th day of April, 1950.

Chairman

Attest: City Clerk

Twin Falls County, Idaho
Recorded for:
TWIN FALLS, CITY OF
09:00:00 am Apr. 01, 1950
0000 – 398836