DESCRIPTION OF AREA INCLUDED IN TRIANGLE SUBDIVISION

BEGINNING AT A POINT ON THE EAST LINE OF SECTION 36 T. 9 S., R. 14 E., FROM WHICH THE SOUTH EAST CORNER OF SAID SECTION 36 BEARS S. 0°37' E., 3232.73' FEET DISTANT.
THENCE N. 45°31' W. 49.6 FEET TO THE SOUTHEAST CORNER OF LOT 8 OF TRIANGLE SUBDIVISION:
THENCE N 0°37' W., 497.2 FEET ALONG THE EAST PROPERTY LINE; TO THE NORTH EAST CORNER OF LOT 6;
THENCE N. 45°31' W. 95.7 FEET TO THE NORTH WEST CORNER OF LOT 6;
THENCE S. 44°29' W. 660.38 FEET ALONG THE WEST PROPERTY LINE TO THE SOUTH WEST CORNER OF LOT 1; SAID PROPERTY LINE IS 40 FEET DISTANT FROM AND PARALLEL TO THE CENTER LINE OF MAIN STREET.
THENCE S. 45°31' E., 417.65 FEET TO THE SOUTHEAST CORNER OF LOT 1;
THENCE N. 44°29' E., 165.4 FEET;
THENCE N. 52°07' W., 121.9 FEET;
THENCE N. 44°29' E., 165 FEET;
THENCE S. 45°31' E., 150.43 FEET TO THE SOUTH EAST CORNER OF LOT 8, THE POINT OF BEGINNING.
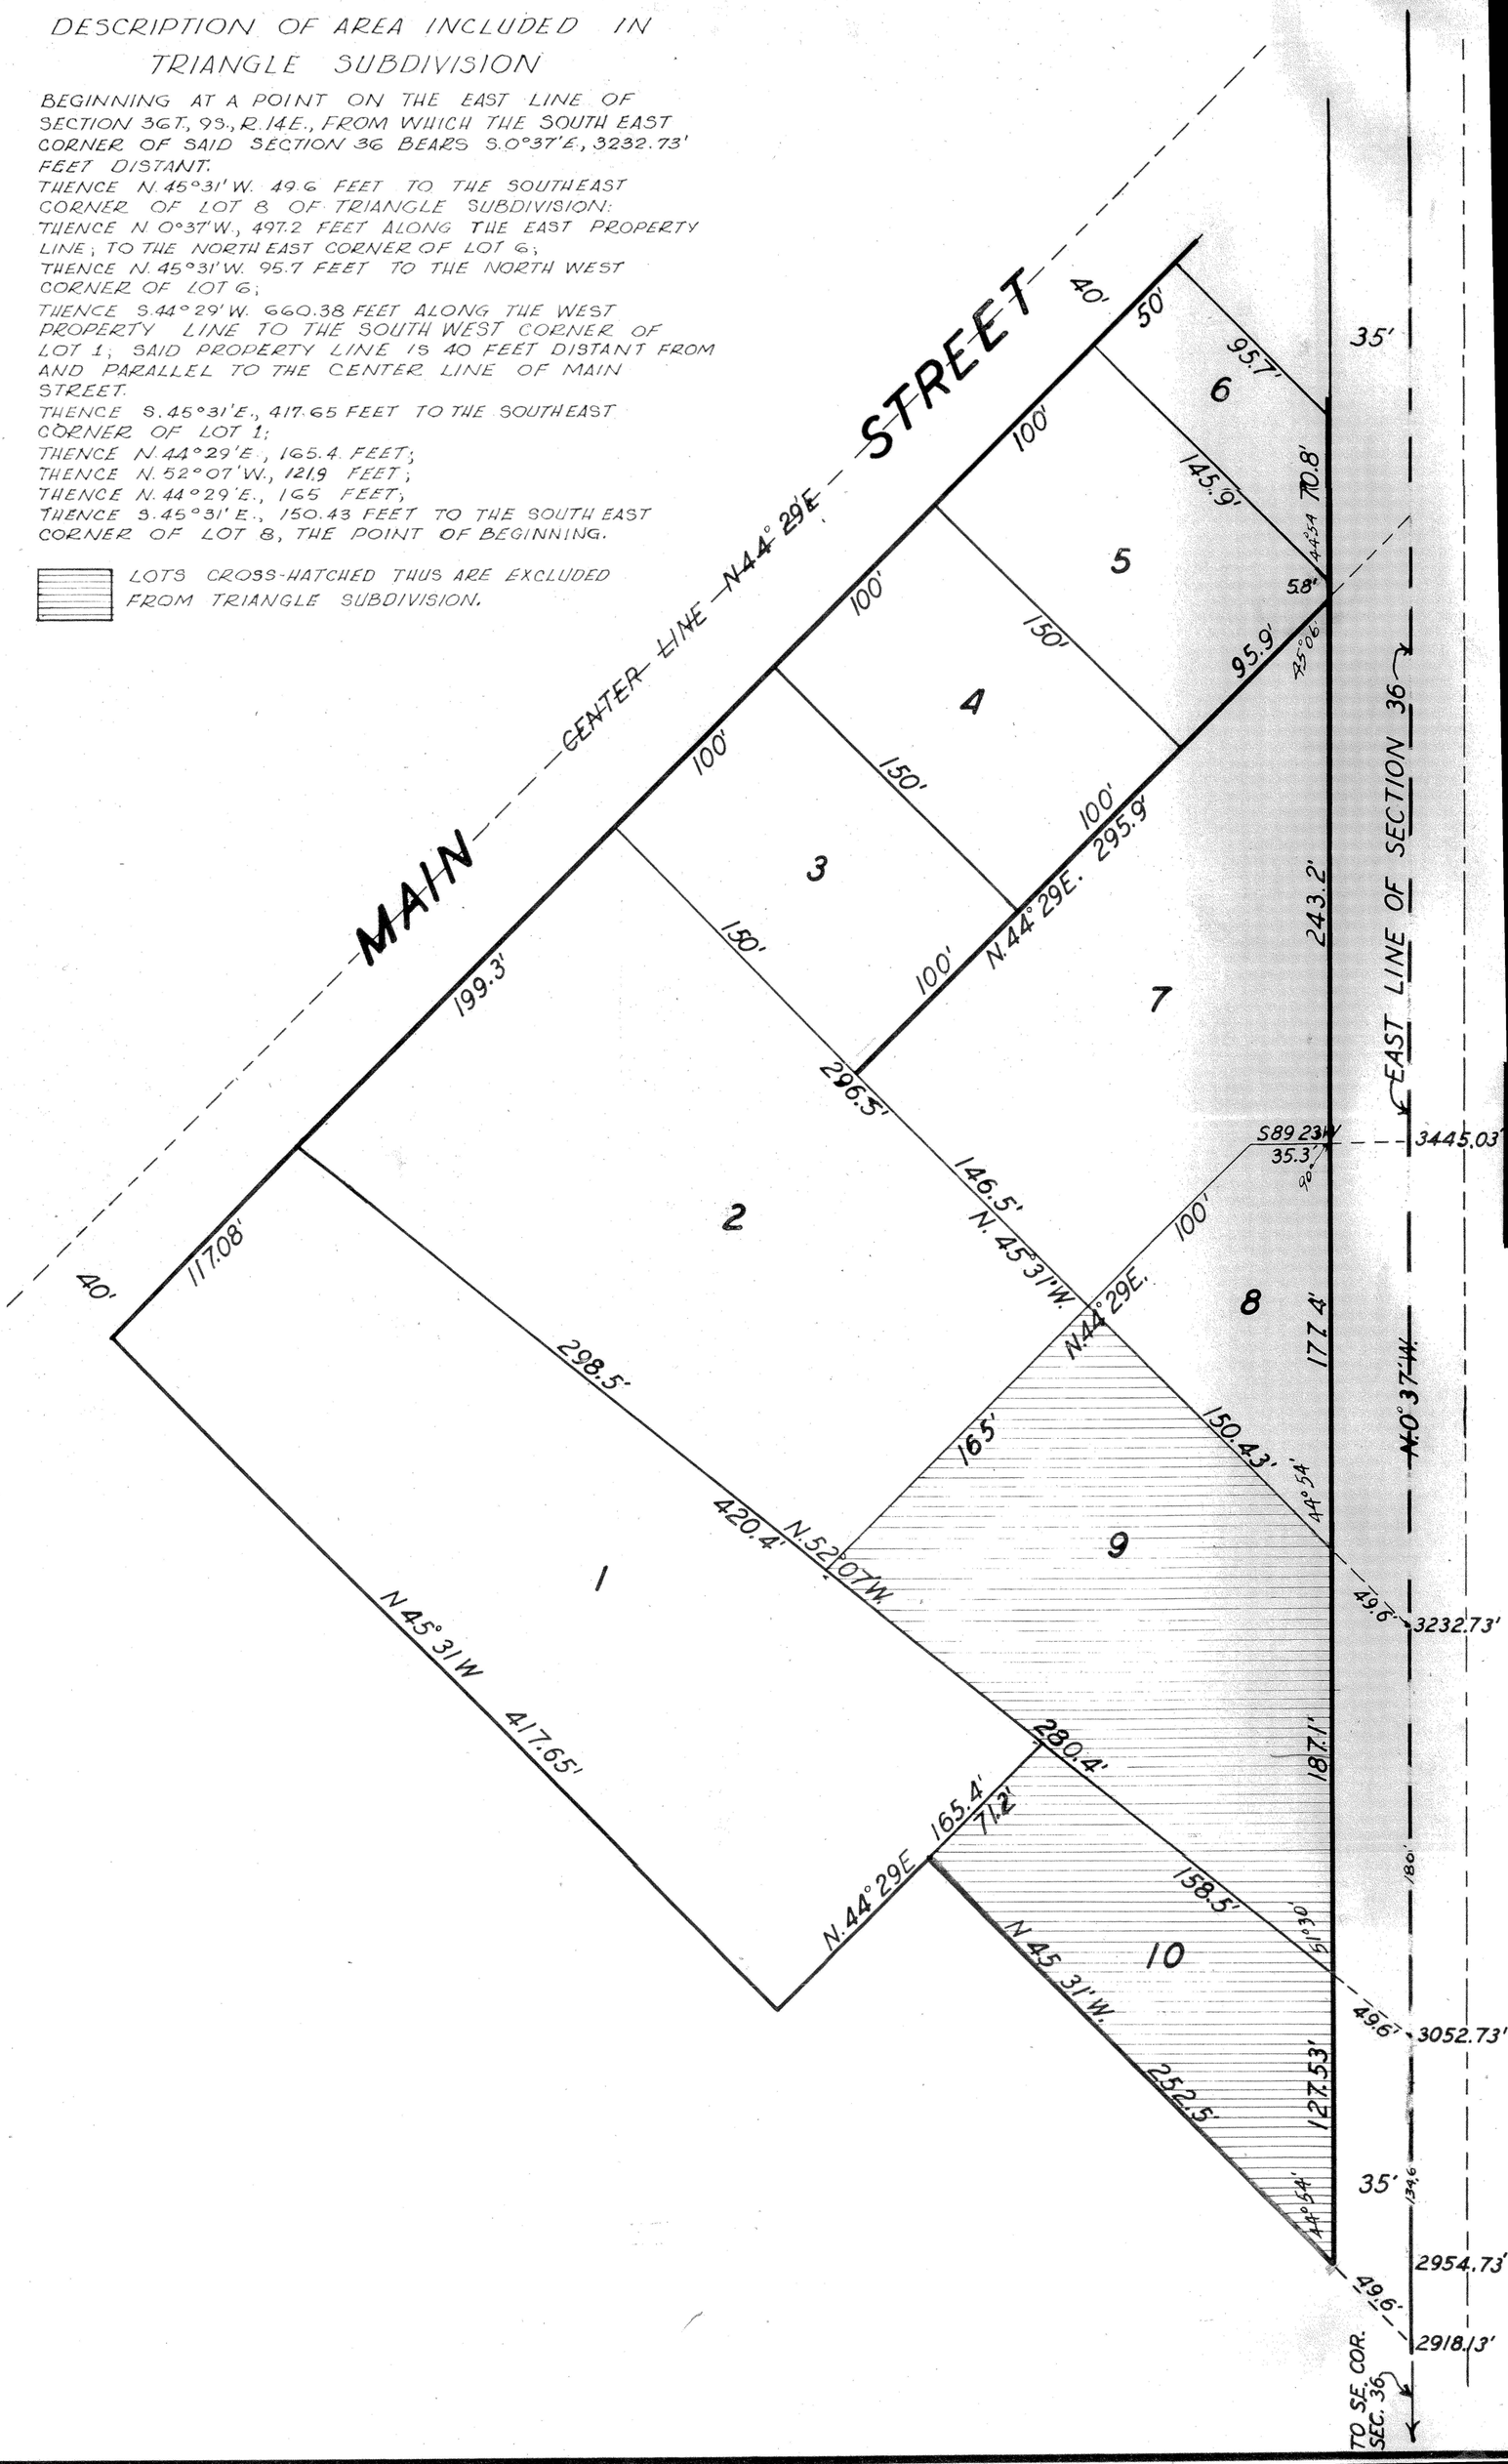
LOTS CROSS-HATCHED THUS ARE EXCLUDED FROM TRIANGLE SUBDIVISION.